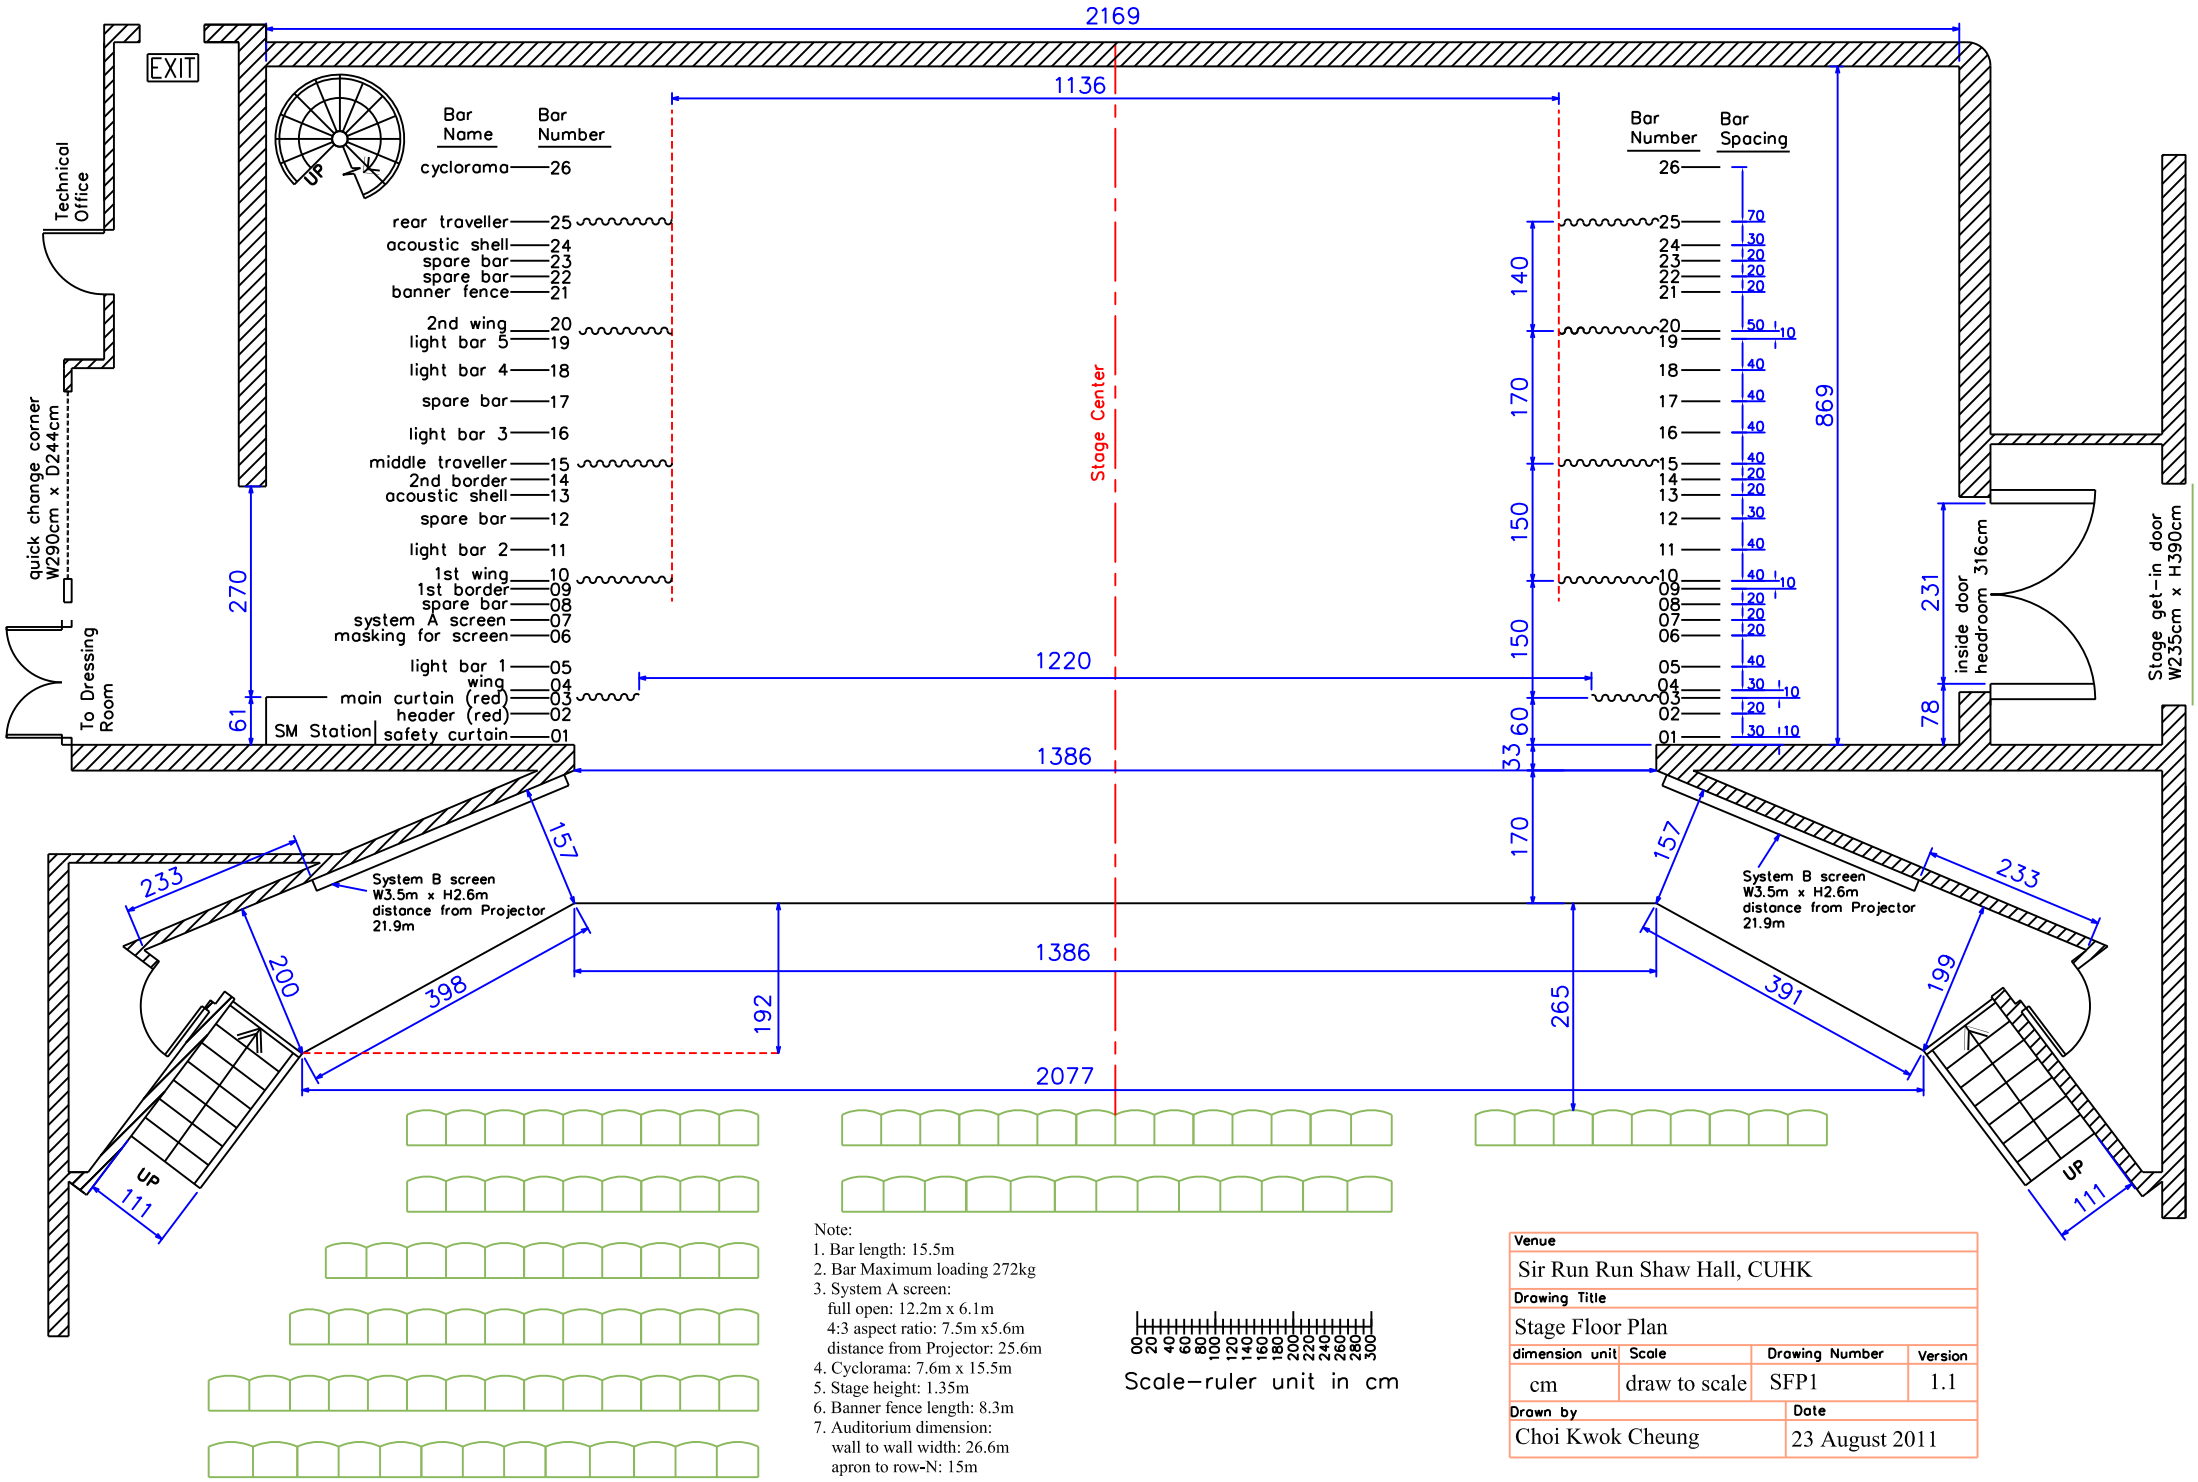

Note:
1. Bar length: 15.5m
2. Bar Maximum loading 272kg
3. System A screen:
   full open: 12.2m x 6.1m
   4:3 aspect ratio: 7.5m x5.6m
   distance from Projector: 25.6m
4. Cyclorama: 7.6m x 15.5m
5. Stage height: 1.35m
6. Banner fence length: 8.3m
7. Auditorium dimension:
   wall to wall width: 26.6m
   apron to row-N: 15m

Scale-ruler unit in cm

Venue			
Sir Run Run Shaw Hall, CUHK			
Drawing Title			
Stage Floor Plan			
dimension unit	Scale	Drawing Number	Version
cm	draw to scale	SFP1	1.1
Drawn by		Date	
Choi Kwok Cheung		23 August 2011	